EXITING PLAN

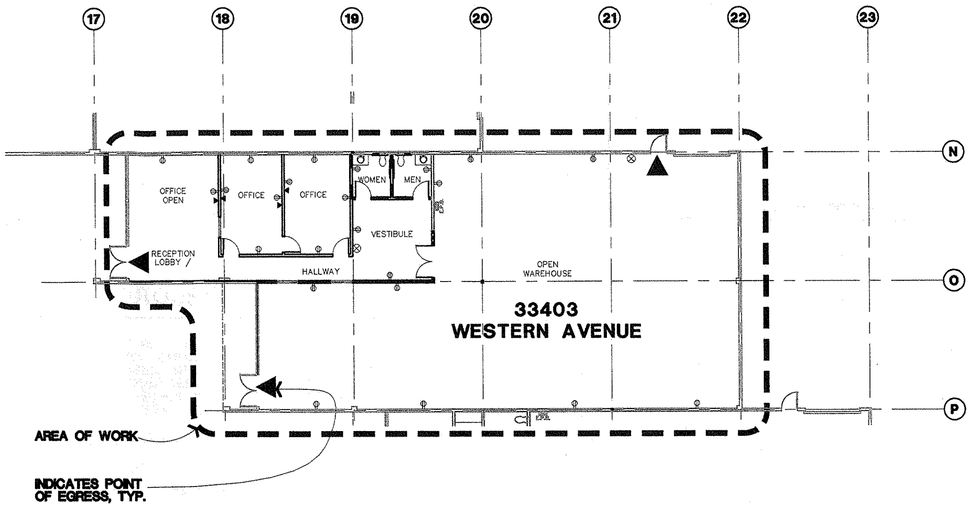

SEE SITE PLAN, SHEET A1.1 FOR FLOOR PLAN OF COMPLETE BUILDING.

EXITING PLAN

1/16"=1'-0"

ABBREVIATIONS

¢	AND
∠	ANGLE
@	AT
℄	CENTERLINE
ø	DIAMETER or ROUND
<E>	EXISTING
<F>	FUTURE
A.B.	ANCHOR BOLT
A.C.	ASPHALT CONCRETE
ACOUST.	ACOUSTICAL
ADJ.	ADJUSTABLE
A.F.	ACCESS FLOOR
AFF	ABOVE FINISH FLOOR
AFS	AUTOMATIC FIRE SPRINKLERS
ALUM.	ALUMINUM
ATT.	ATTENUATION
BD.	BOARD
BLDG.	BUILDING
BLK.	BLOCK
BLKTS.	BLANKETS
C	CARPET
C.F.S.	CHANNEL FRAMING SYSTEM
C.G.	CORNER GUARD
C.H.	COAT HOOK
CLG.	CEILING
CLR.	CLEAR
CONF.	CONFERENCE
CONC.	CONCRETE
CONT.	CONTINUOUS
C.P.	CARPET PAD
CSK.	COUNTERSUNK
C.T.	CARPET TILE
DET.	DETAIL
DIM.	DIMENSION
EA.	EACH
EEWS	EMERGE. EYEWASH & SHOWER
EL.	ELEVATION
EMERG.	EMERGENCY
E.P.B.	ELECTRIC PANEL BOARD
E.W.C.	ELECTRICAL WATER COOLER
EXT.	EXTERIOR
F.B.	FLAT BAR
F.D.	FLOOR DRAIN
F.E.	FIRE EXTINGUISHER
F.E.C.	FIRE EXTINGUISHER CABINET
F.H.C.	FIRE HOSE CABINET
FIN.	FINISH
FL.	FLOOR
F.O.C.	FACE OF CONCRETE
F.O.F.	FACE OF FINISH
F.O.M.	FACE OF MASONRY
F.O.S.	FACE OF STUD
F.R.P.	FIBERGLASS REINFORCED PLASTIC
F.S.	FIRE SPRINKLER
FTGS.	FOOTINGS
F.V.C.	FIRE VALVE CABINET
F.W.	FABRIC WALL COVERING
F.W.P.	FABRIC WRAPPED PANELS
G	GROUT
GA.	GAUGE
GALV.	GALVANIZED
G.B.	GRAB BAR
GBDW	GYPSUM BOARD DRY WALL
G.I.	GALVANIZED IRON
GL.	GLASS
GR.	GRADE
H.C.	HANDICAPPED
H.M.	HOLLOW METAL
H.P.	HIGH POINT
INCL.	INCLUDING
INS.	INSIDE
INSUL.	INSULATION
LAM.	LAMINATE
LAV.	LAVATORY
L.P.	LOW POINT or PLASTIC LAMINATE
L.S.D.	LIQUID SOAP DISPENSER
MAX.	MAXIMUM
M.B.	MACHINE BOLT
M.F.	MONOLITHIC FLOORING
MFR.	MANUFACTURER
MIN.	MINIMUM
MET.	METAL
N.I.C.	NOT IN CONTRACT
N.T.S.	NOT TO SCALE
O.C.	ON CENTER
O.D.	OVERFLOW DRAIN
OPNG.	OPENING
P	PLATE
P	PAINT
PLAS.	PLASTER
PLWD.	PLYWOOD
P.T.	POINT
P.T.D.	PAPER TOWEL DISPENSER
R.	RISER
R.B.	RESILIENT BASE
R.D.	ROOF DRAIN
REF.	REFRIGERATOR
REQD.	REQUIRED
R.F.	RESILIENT FLOORING
RM.	ROOM
R.T.	RESILIENT TILE
RWD.	REDWOOD
R.W.L.	RAIN WATER LEADER
S.C.	SEALED CONCRETE
S.D.	STORM DRAIN
S.F.	STONE FLOORING
S.G.	SPECIAL GLASS
SHT.	SHEET
SIM.	SIMILAR
S.M.	SOLID SURFACING MATERIAL
S.N.D.	SANITARY NAPKIN DISPENSER
S.N.R.	SANITARY NAPKIN RECEPTACLE
S.S.	STAINLESS STEEL
STL.	STEEL
STRUCT.	STRUCTURAL
T.	TREAD or TILE
T.C.V.	TEMP. CONTROL VALVE
T.O.S.	TOP OF SLAB
T.S.	TUBE SECTION
TYP.	TYPICAL
T.P.	TOILET PAPER
T.S.C.	TOILET SEAT COVER
U.G.	UNDERGROUND
U.O.N.	UNLESS OTHERWISE NOTED
UR.	URINAL
VCT.	VINYL COMPOSITION TILE
V.W.	VINYL WALL COVERING
W/	WITH
W.B.	WOOD BASE
W.F.	WOOD FLOORING
W.H.	WATER HEATER
W.P.	WATERPROOF
W.R.	WATER RESISTANT or WASTE RECEPTACLE
W.T.	WINDOW TREATMENT
W.V.	WOOD VENEER
W.W.F.	WELDED WIRE FABRIC

DRAWN BY:
CHECKED BY:
4186G0.dwg 7-28-04 9:41:29 am